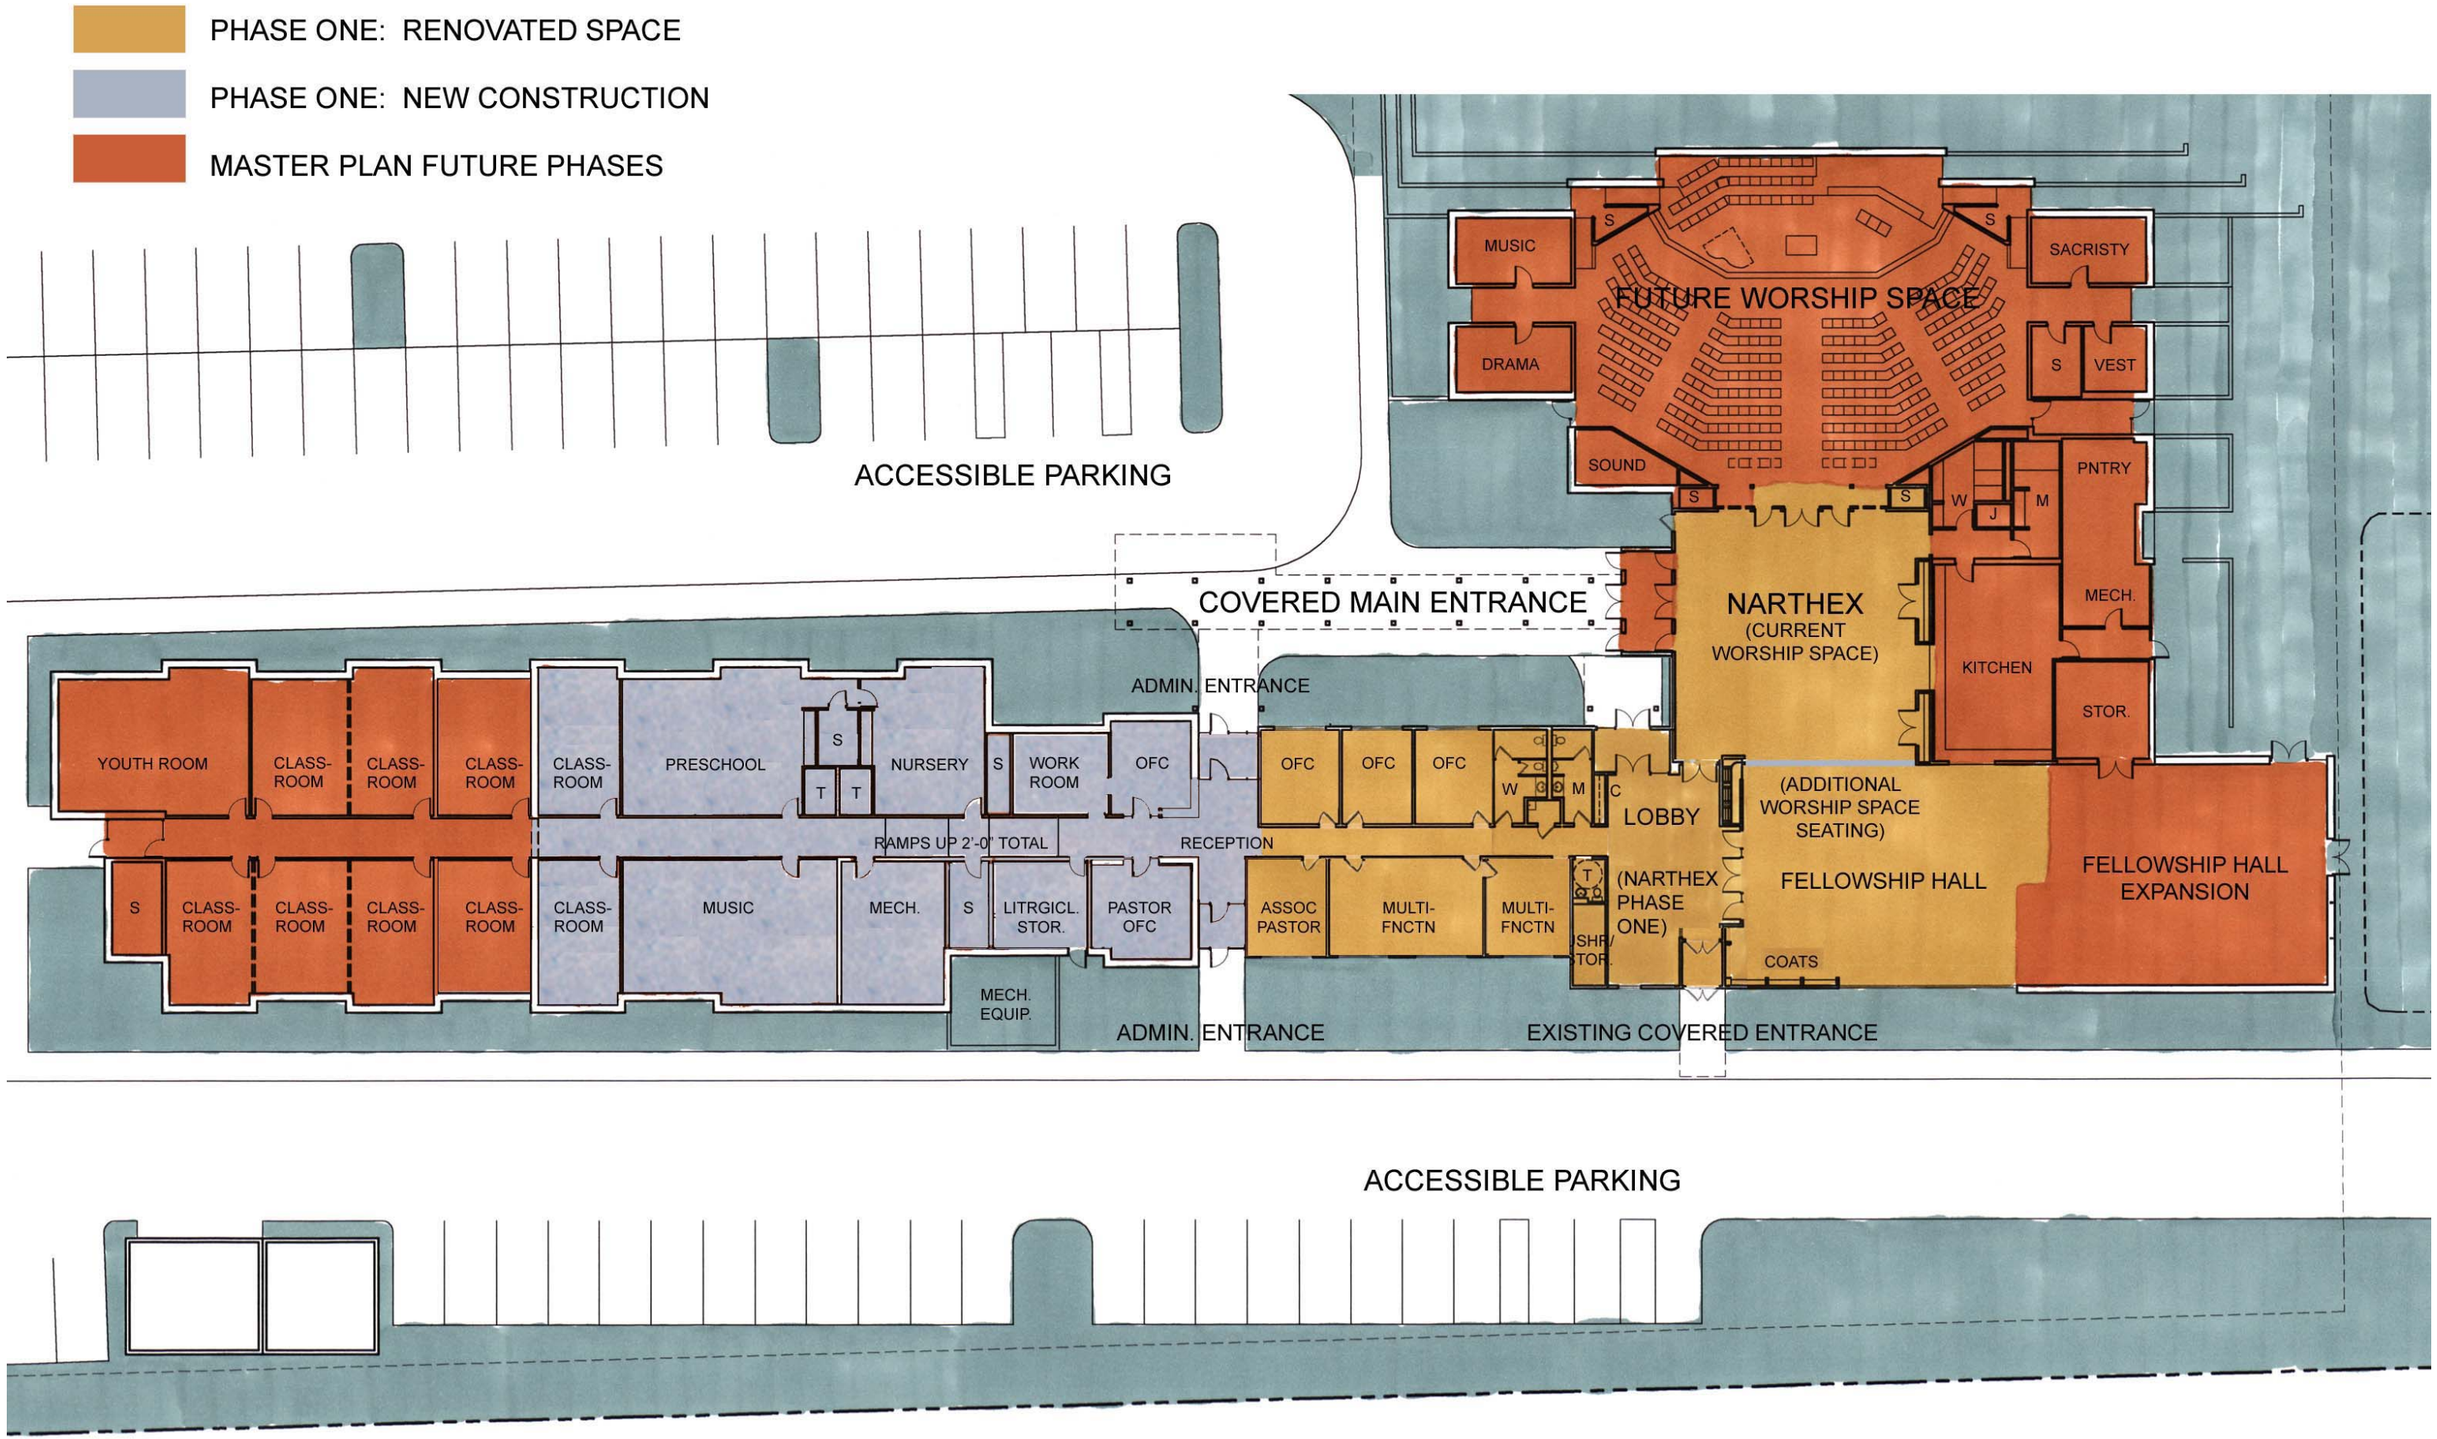
PHASE ONE: RENOVATED SPACE
PHASE ONE: NEW CONSTRUCTION
MASTER PLAN FUTURE PHASES
ACCESSIBLE PARKING
MUSIC
S
S
SACRISTY
FUTURE WORSHIP SPACE
DRAMA
S
VEST
SOUND
S
S
W
J
M
PNTRY
COVERED MAIN ENTRANCE
NARTHEX
(CURRENT
WORSHIP SPACE)
MECH.
KITCHEN
STOR.
ADMIN. ENTRANCE
YOUTH ROOM
CLASS-
ROOM
CLASS-
ROOM
CLASS-
ROOM
CLASS-
ROOM
PRESCHOOL
S
T
T
NURSERY
S
WORK
ROOM
OFC
OFC
OFC
OFC
W
M
C
LOBBY
(ADDITIONAL
WORSHIP SPACE
SEATING)
RAMPS UP 2'-0" TOTAL
RECEPTION
FELLOWSHIP HALL
FELLOWSHIP HALL
EXPANSION
S
CLASS-
ROOM
CLASS-
ROOM
CLASS-
ROOM
CLASS-
ROOM
CLASS-
ROOM
MUSIC
MECH.
S
LITRGICL.
STOR.
PASTOR
OFC
ASSOC
PASTOR
MULTI-
FNCTN
MULTI-
FNCTN
T
(NARTHEX
PHASE
ONE)
FELLOWSHIP HALL
COATS
MECH.
EQUIP.
ADMIN. ENTRANCE
EXISTING COVERED ENTRANCE
ACCESSIBLE PARKING